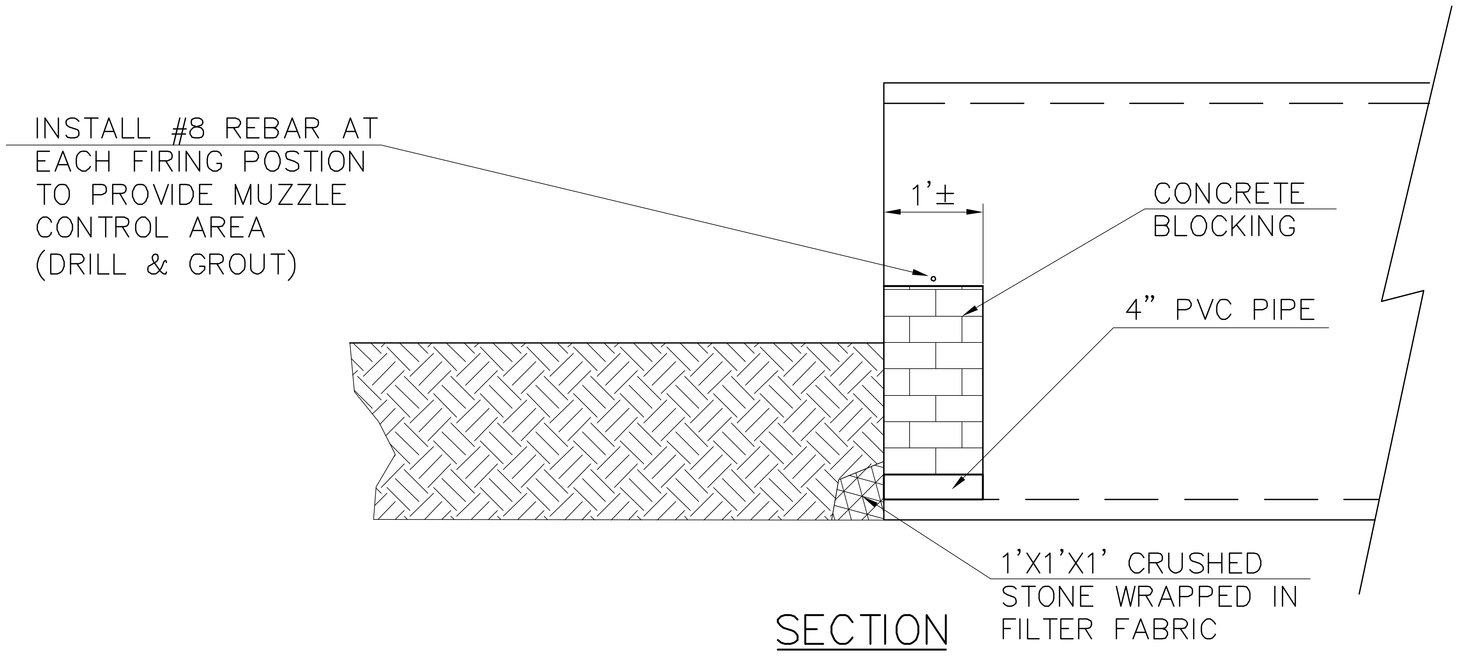


SECTION

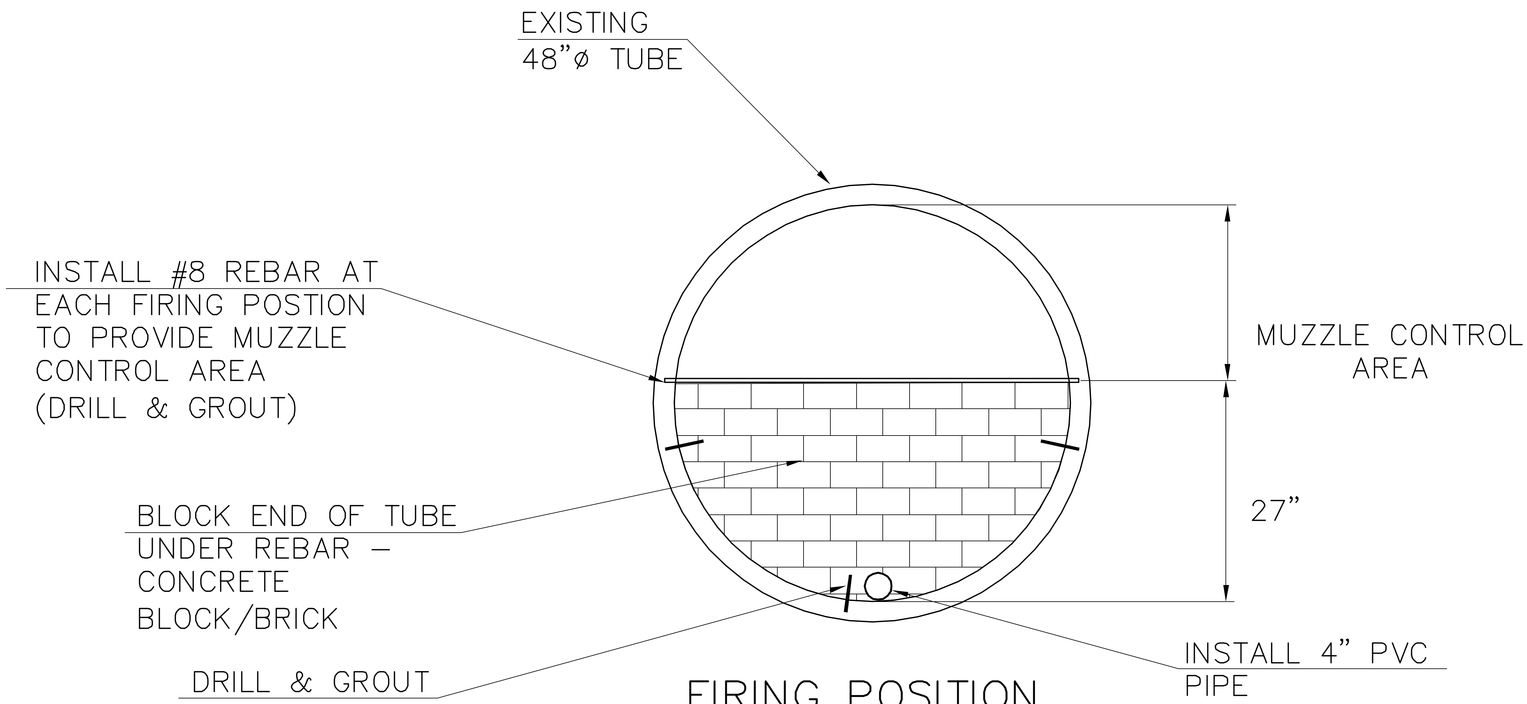


FIRING POSITION
MUZZLE CONTOL
ELEVATION

**Maguire Group Inc.**
Architects/Engineers/Planners
One Court Street
New Britain, Connecticut 06051

| | | |
|---|---|---|
| CTARNG | PROJECT NO.: 16448 | |
| EHRR<br>TUBE RANGE MODIFICATIONS | DR. BY: PHG | CK. BY: PHG |
| | SCALE: NTS | |
| SHEET TITLE: SK–1 | DATE: 09/03/04 | |

Drawing File: G:\JOBS\16448\HWY\16448-Final Submission\ACAD\6448HNSK1.dwg Plot Date: Sep 03,2004-2:31pm